


Note: All equipment contained in AV Rack unless otherwise stated

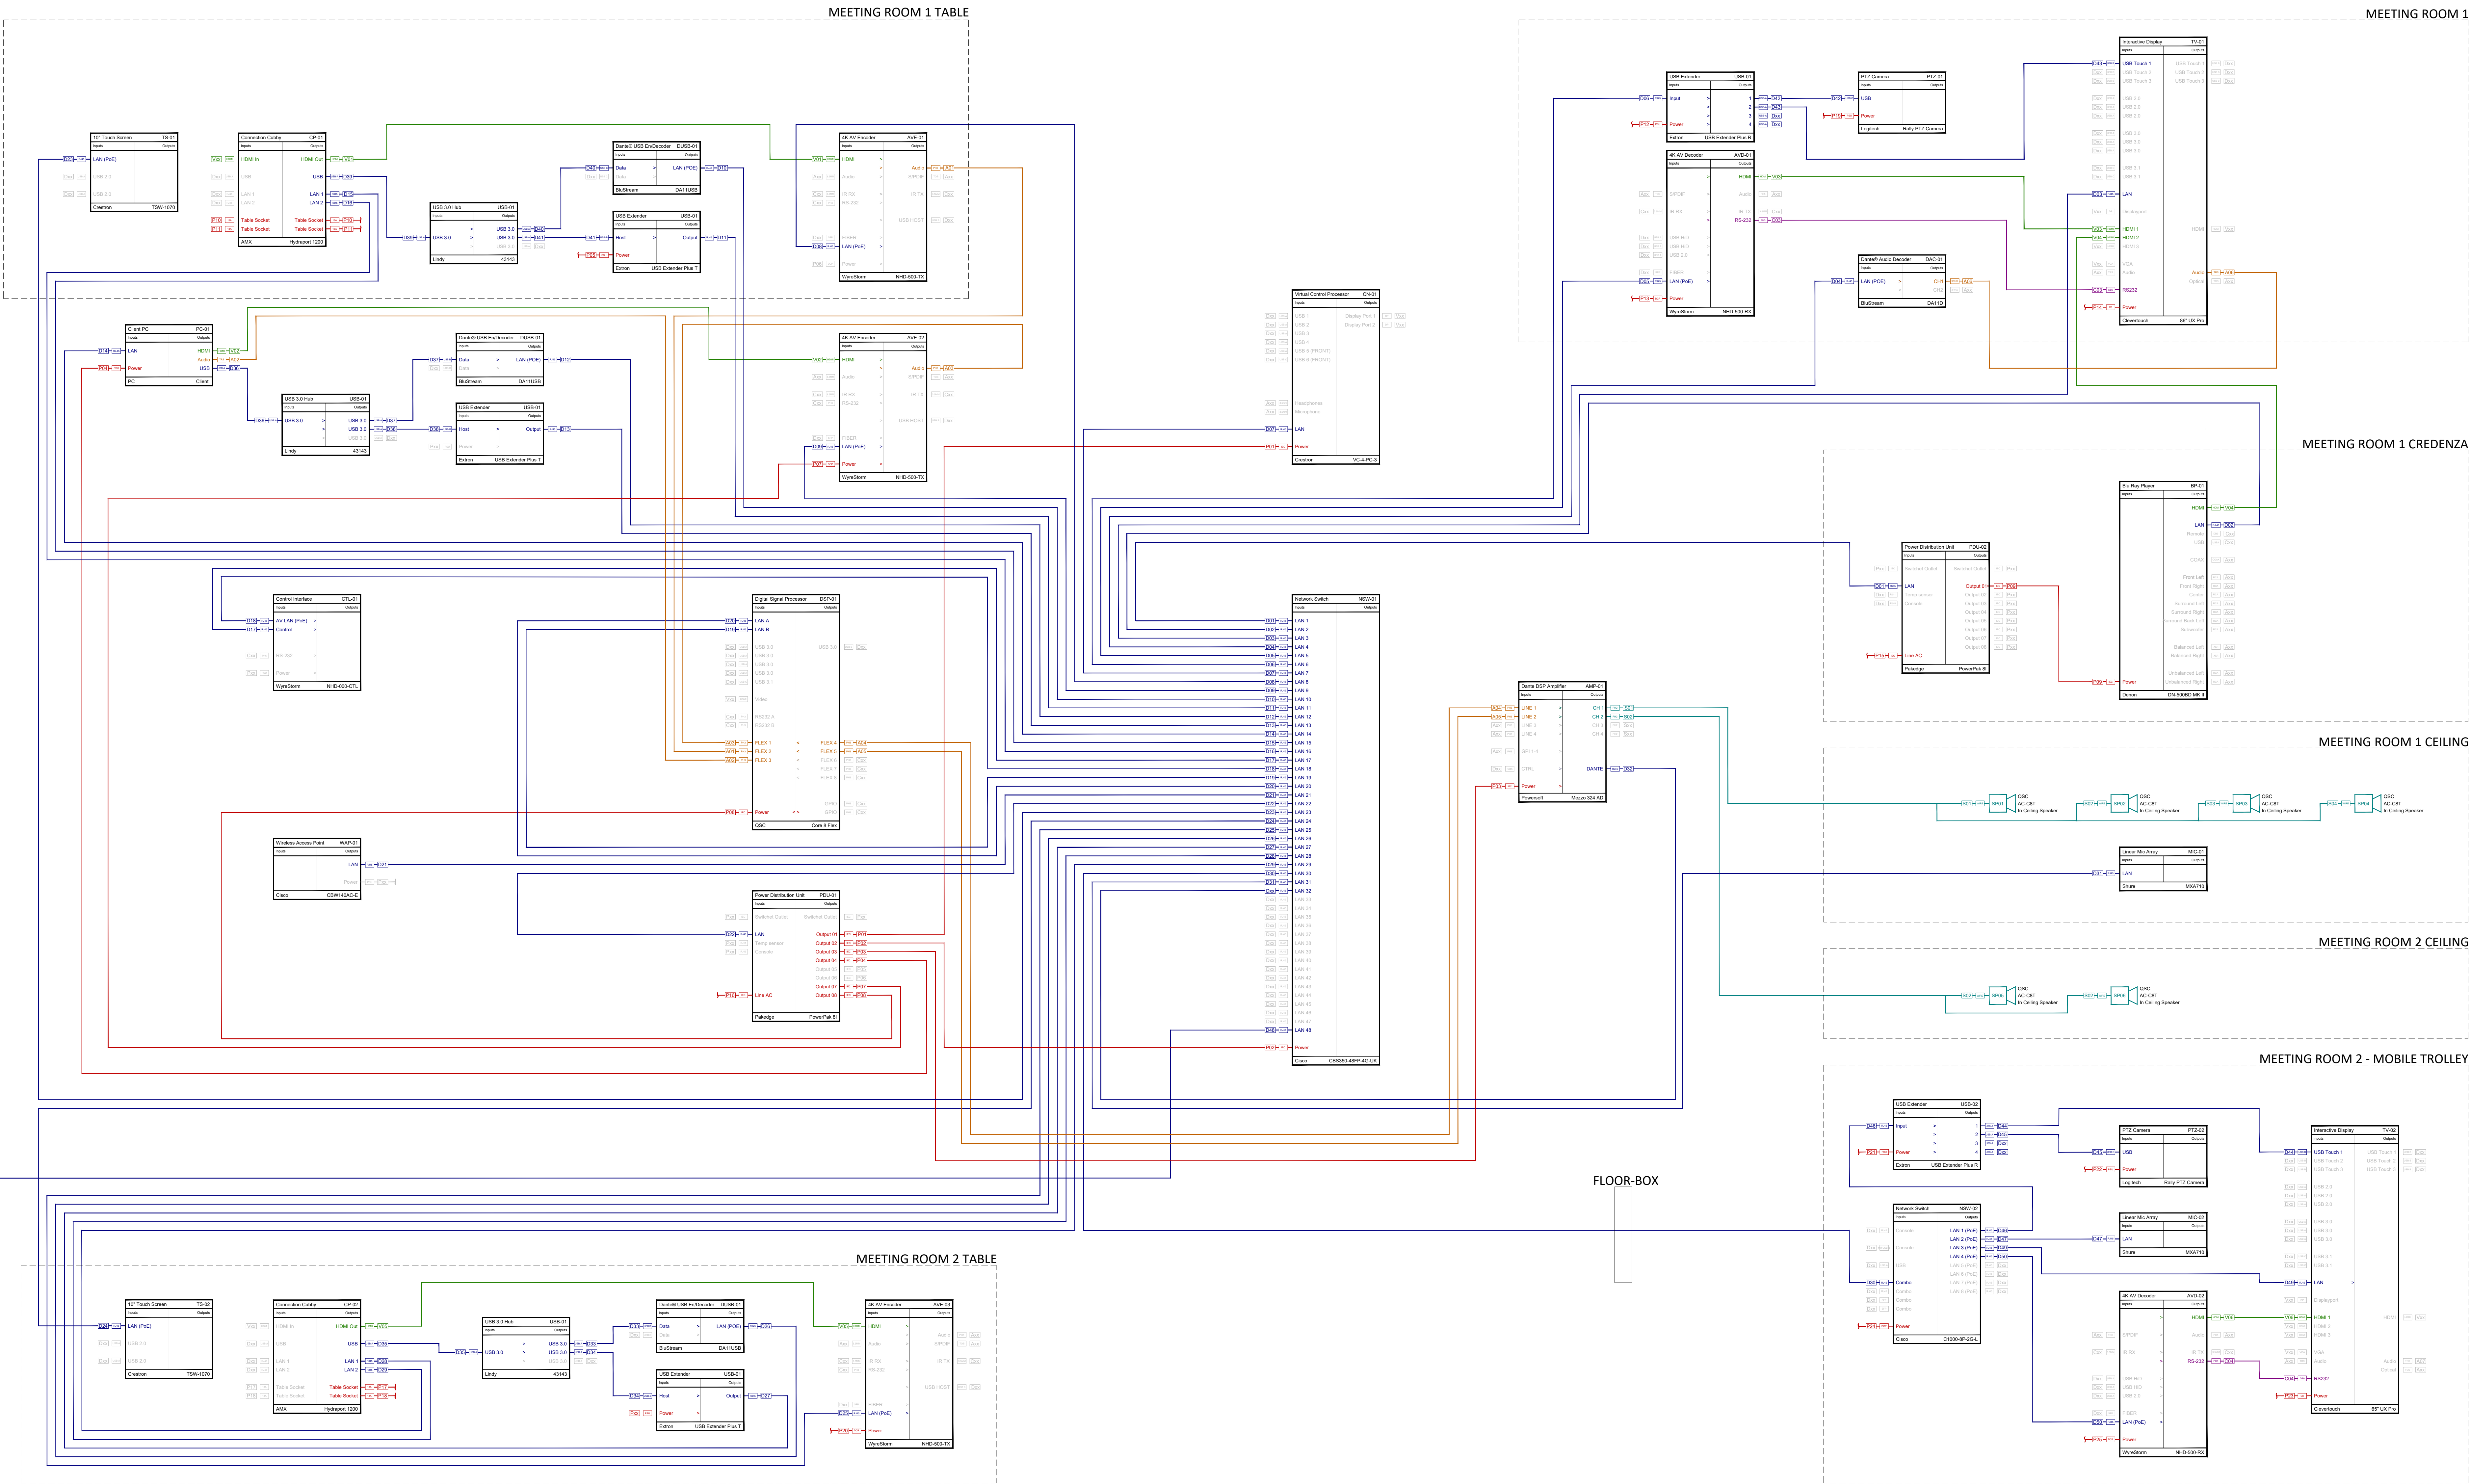

CDM REGULATIONS

HAZARDS	DATE ADDED	DATE MITIGATED	RISK ASSESSMENT DATE

Key Plan

Location Map

Site Address:
One Nine Elms Lane
London
SW6

Notes

- Reference Drawing: 113692/CT/1/6029
- Proposal produced to reflect product and scope refresh.

Legend

- Cat6 Data Cable
- Speaker Cable
- Control Cable
- HDMI Cable
- Power Cable

00 /21/04/2023/ SC CL LF

ISSUED FOR CONSTRUCTION

REV DATE DRWG CHKD APPD

Client:

Main Contractor:
MULTIPLEX CONSTRUCTION EUROPE LTD.

Logos:

MULTIPLEX

Address:
Multiplex Construction Europe Ltd
One Broadgate (First Floor)
London
EC2M 2QS
UK

Contact Details:
T: +44 (0) 203 828 2500
F: +44 (0) 203 828 2400
E: enquiries@multiplex-global
W: www.multiplex-global

All drawings are in millimetres. Do not scale. This drawing is the property of Multiplex. It must not be used, copied or reproduced without permission. © Copyright Multiplex

TClarke

45 Moorfields
London
EC3M 8AE

T: 020 7987 7400
W: www.tclarke.co.uk
E: drawing.office@tclarke.co.uk

Job Title

ONE NINE ELMS

Drawing Title

CITY TOWER
VIDEO CONFERENCE ROOMS 1&2
LEVELS 00 & 00M
AV SCHEMATIC

Scale @A0 Drawn By Checked By Date

N/A SC CL 09/05/2022

CODE & STATUS
S4 - FOR CONSTRUCTION

TClarke Job No TC011419 Rev 00

DRAWING No:

ONE-TCL-CT-TZ-DR-X-65037-FO