


Note: All equipment contained in AV Rack unless otherwise stated

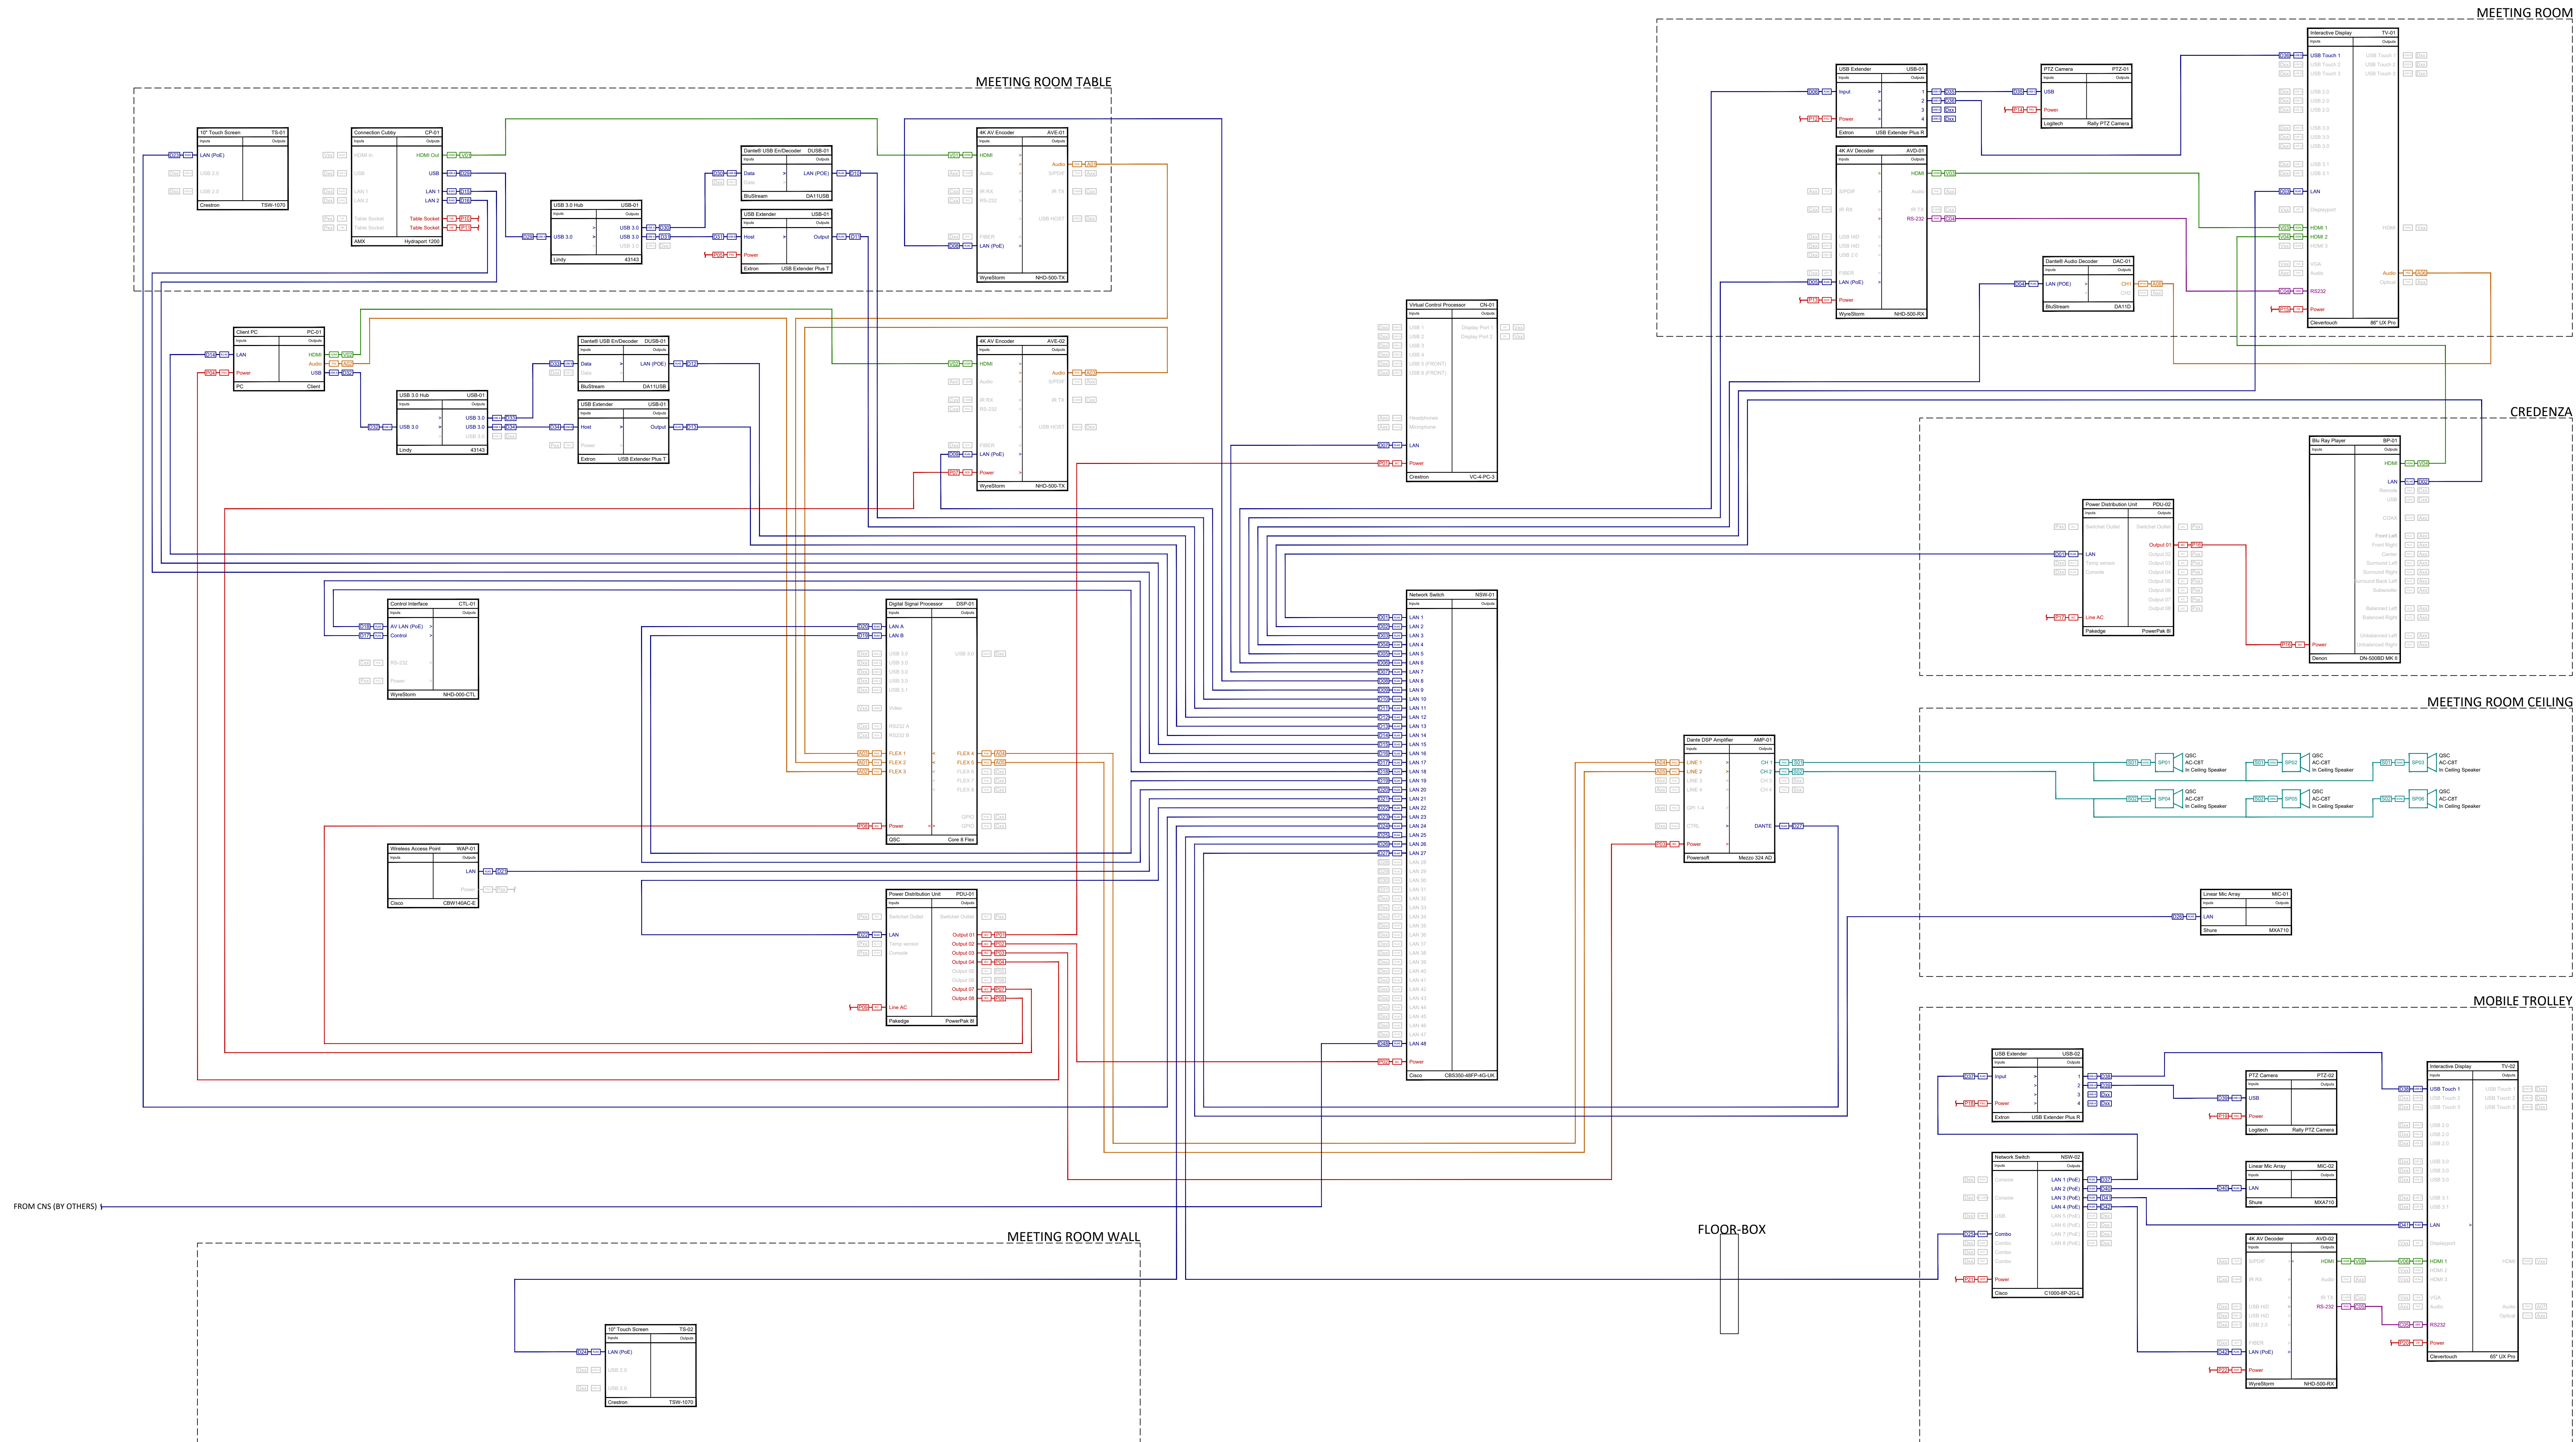

CDM REGULATIONS

HAZARDS	DATE ADDED	DATE MITIGATED	RISK ASSESSMENT DATE

Key Plan
Location Map

Site Address:
One Nine Elms Lane
London
SW8

Notes

- Reference Drawing: 113692/CT/1/6022
- Proposal produced to reflect product and scope refresh.

Legend

- Cat6 Data Cable
- Speaker Cable
- Control Cable
- HDMI Cable
- Power Cable

00 21/04/2023 SC CL LF

ISSUED FOR CONSTRUCTION

REV DATE DRWG CHGD APPD

Client:

Main Contractor: MUL TIPEX CONSTRUCTION EUROPE LTD.

Logo:

Address: Multiplex Construction Europe Ltd
One Broadgate (First Floor)
London
EC2M 2QS

Contact Details:
T: +44 (0) 203 828 2500
F: +44 (0) 203 828 2400
E: enquire@multiplex-global
W: www.multiplex-global

All drawings are in millimetres. Do not scale. This drawing is the property of Multiplex. It must not be used, copied or reproduced without permission. © Copyright Multiplex

45
Moorfields
London
EC2M 2QS

T: 020 7987 7400
W: www.tclarke.co.uk
E: drawing.office@tclarke.co.uk

ONE NINE ELMS

Drawing Title

CITY TOWER
MEETING ROOM
LEVEL 31
AV SCHEMATIC

Scale @A0	Drawn By	Checked By	Date
N/A	SC	CL	09/05/2022

CODE & STATUS
S4 - FOR CONSTRUCTION

TClarke Job No	Rev
TC011419	00

DRAWING No: ONE-TCL-CT-31-DR-X-65004-FO